Google

Directions to 7968 Rasmussen Rd, Loomis, CA 95650
12.9 mi – about 19 mins

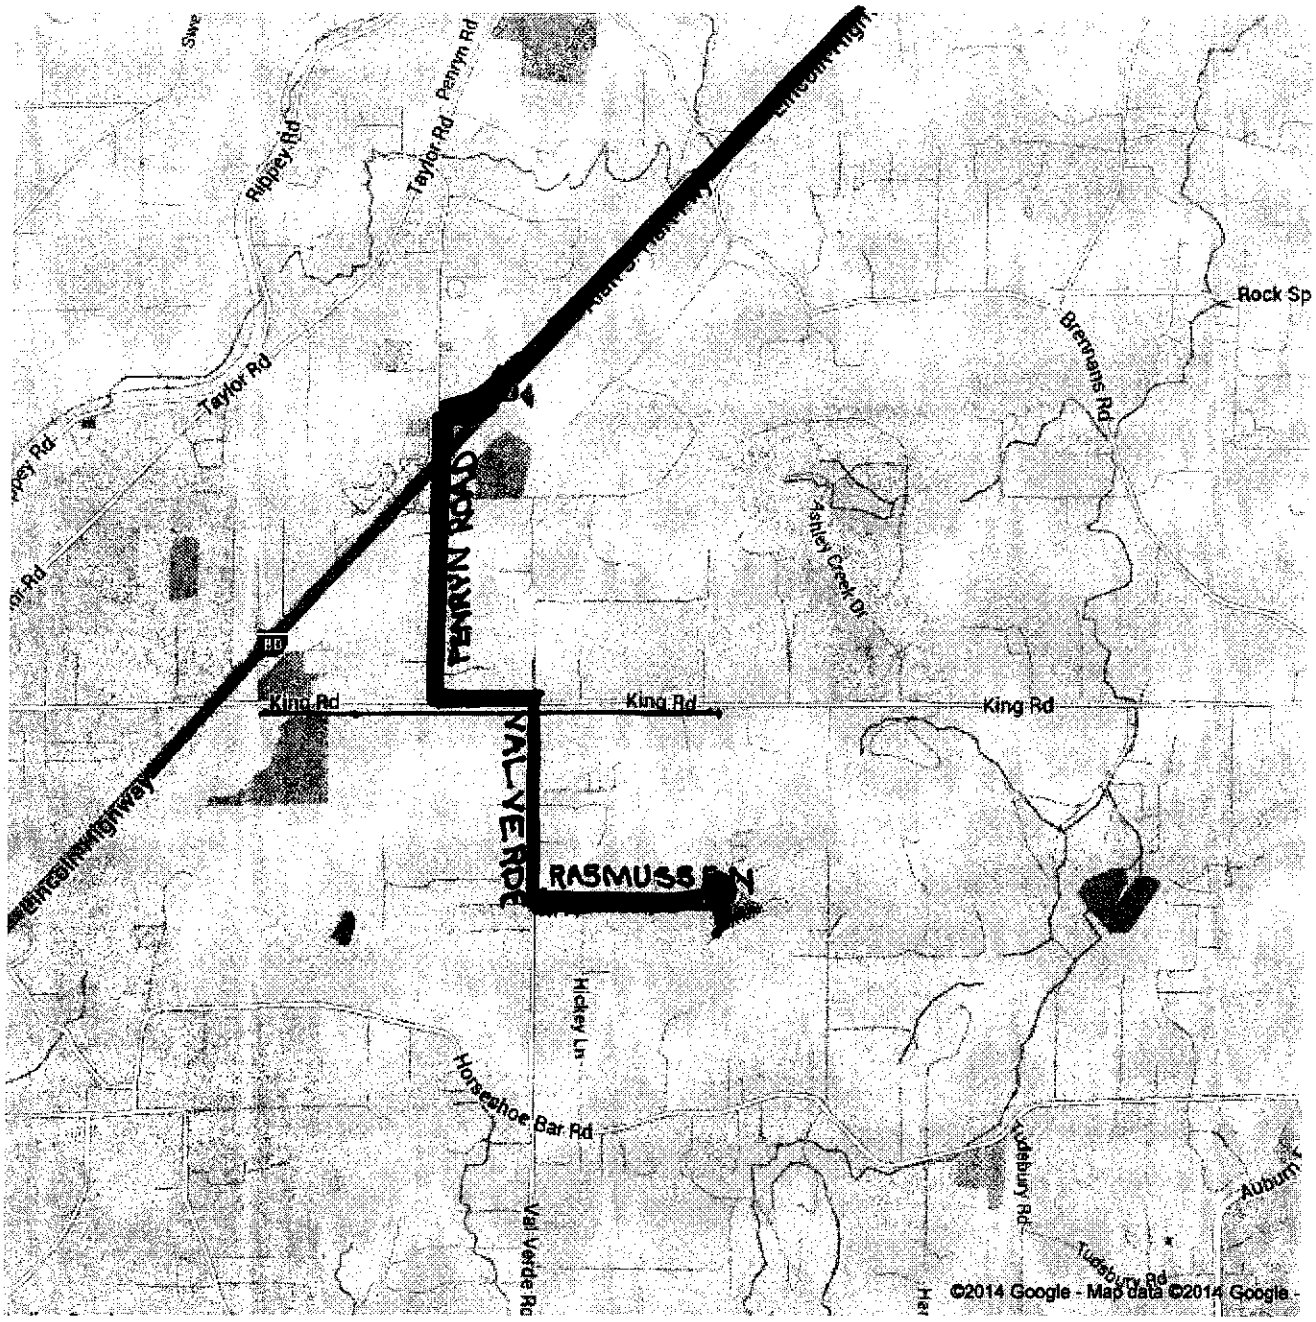

29

ATTACHMENT C

30

ATTACHMENT D

TREE #	DRIP LINE	TREE DIAMETER SIZE
1	26'	28" DBH
2	23'	16" DBH
3	17'	14" DBH
4	25'	20" DBH
5	28'	25" DBH
6	24'	39" DBH
7	25'	34" DBH
8	13'	33" DBH
9	22'	20" DBH
10	35'	76" DBH
11	23'	17" DBH

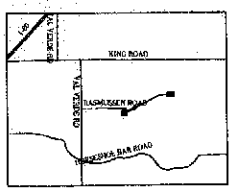

LOCATION MAP

1. PARCEL NUMBER - 043-164-162-000
2. SITE AREA - 5.15 Sq. Ac.
3. ZONNING - RD-1
4. PROPERTY OWNER Peter Mile

RECEIVED
MAY 16 2013
ENVIRONMENTAL COORDINATION SERVICES

SITE PLAN

SCALE 1/50" = 1'-0"

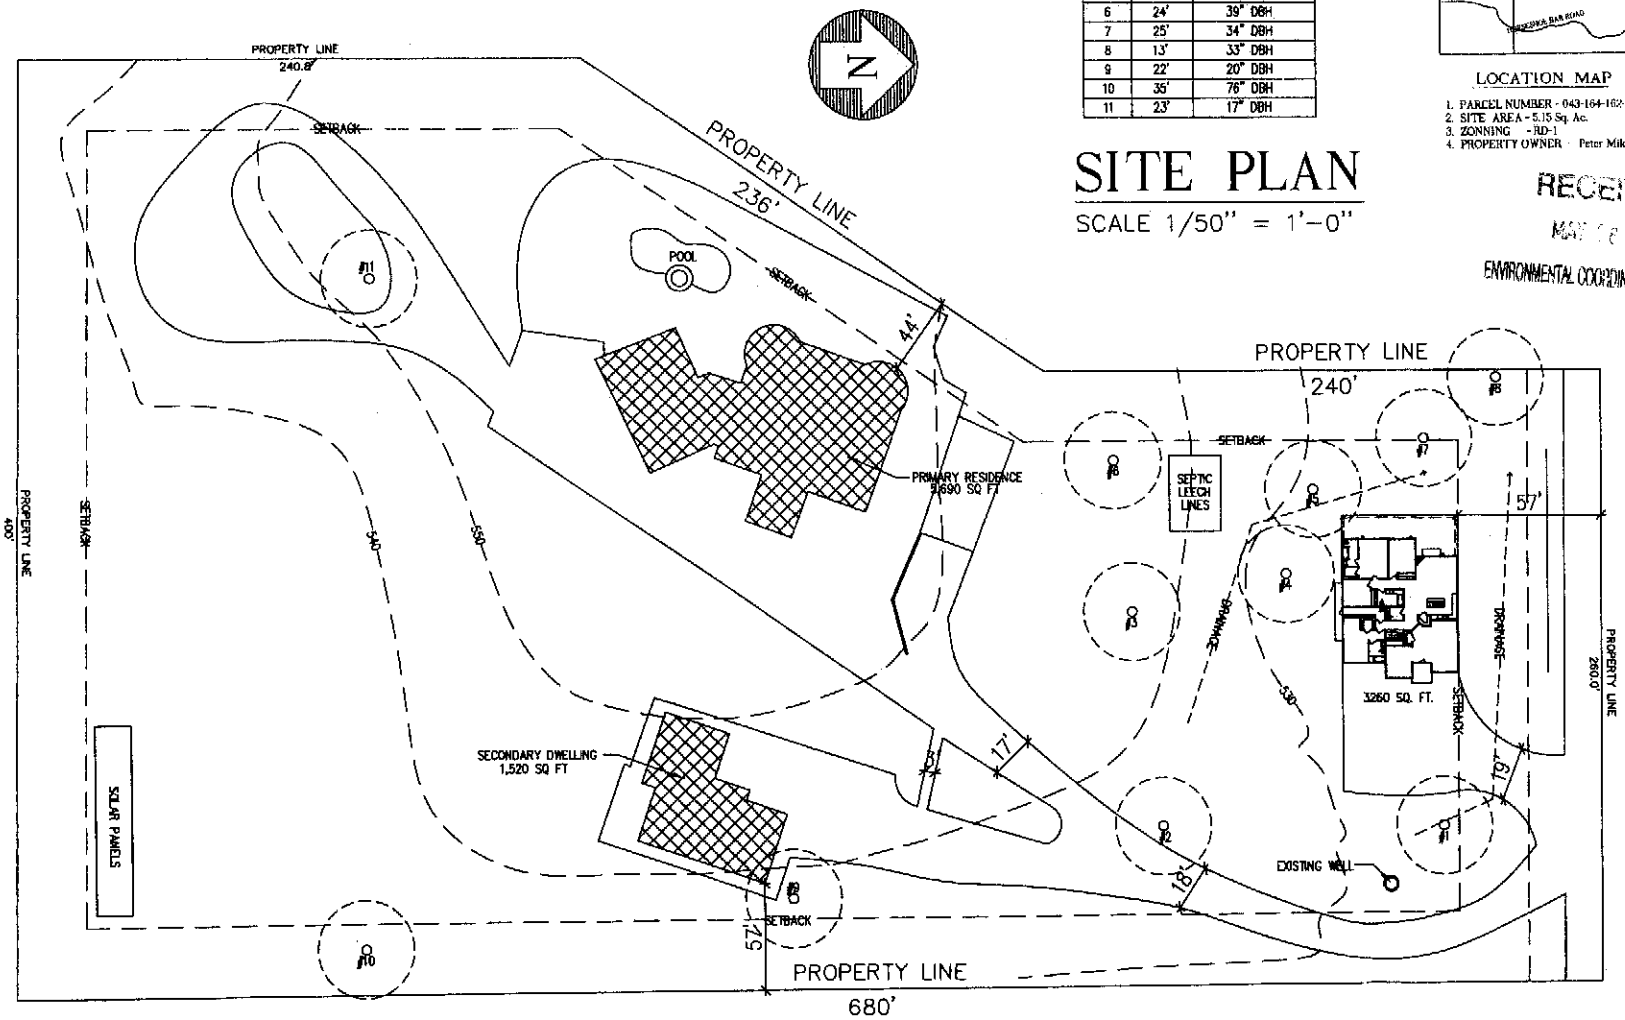

DATE: 04-17-12

7966 RASMUSSEN RD.

FEITSER CONSTRUCTION INC.
1220 MELODY LN, SUITE 150
ROSEVILLE, CA 95678
TEL (916) 535-4411 FAX (916) 784-3012